JOB CODE NO: 003-20-000018

First & Final Bill

M. A. R. 57 (Rule 116)
Measurement Book

No. B Est: 90.00 Lakhs

462262

Serial No. .....
Name of Work: Providing cement concrete Road and drain and culverts in Basavalingappa Nagara and other surrounding Areas in Ward no: 3, Attur.
From ..... To .....
Name of Contractor or nature of Agency: M/S. KRIDL TECHNICAL MANAGER (West), Bangalore-
Date of commencement of work: BBMP/EE/YNIC/TW:01197/2019-20, Date: 08.11.2019.

Date 1	Full description, etc, of work 2		Dimensions: Number 3	Length 4	Breadth 5	Depth 6	Contents 7	Reference to last Measurement 8	
			ABSTRACT STATEMENT						
			Previous Measurement		Present Measurement			Up To Date	
SL No	Particulars	Unit	Qty	Amount	Qty	Rate	Amount	Qty	Amount
1)	Earth work for excavation By manual Means	m^3	–	–	836.51	215.	180084.00	836.51	180084.00
2)	PCC 1:3:6	m^3	–	–	252.77	5421.90	1370516.00	252.77	1370516.00
3)	M_{20}	m^3	–	–	236.85	7070.20	1674605.00	236.85	1674605.00
4)	TMT Steel	Ton	–	–	16.93	73992.24	1252337.00	16.93	1252337.00

MEASUREMENT BOOK

Date	Full description, etc, of work		Dimensions				Reference to last Measurement
			Number	Length	Breadth	Depth	Contents	
1	2		3	4	5	6	7	8
	5) Rcc precast covering slabs (100mm thick)	m2	-	-	562.41	0.23	129.35	
	6) Rcc Precast covering slabs (250mm thick)	m2	-	-	32.64	0.54	17.62	
	7) Pcc 1:2:4	m3	-	-	562.41	0.23	129.35	
	8) Pcc solid kerbstones	Nos	-	-	32.64	0.54	17.62	
	9) painting	m2	-	-	1398.0	0.23	321.54	
	10) Dismantling of cc pavement	m3	-	-	250.84	0.23	57.69	
	M20	m3	-	-	177.60	0.23	40.85	
			-	-	133.20	0.23	30.64	

					562.41	2327.0	1314353.0	
					32.64	5415.0	176644.0	
					1398.0	5747.32	720830.0	
					250.84	4321.48	604668.00	
					177.60	973.42	172880.0	
					133.20	5210.94	694100.00	

M. A. R. 57 (Rule 116)
Measurement Book

No. B

462263

Serial No. .....
Name of Work ..... From..... To.....
Name of Contractor of nature of Agency .....
Date of commencement of work .....

Date	Full description, etc, of work	Dimensions				Contents	Reference to last Measurement	
		Number	Length	Breadth	Depth			
1	2	3	4	5	6	7	8	
12	Vaccum De-watering m^2	-	-	888.00	72.08	64008.00	888.00	64008.00
			Total:			7597690.00		7597690.00
	Add 12% GST Charges :					911723.00		911723.00
	Add 4% KRIDL charges :					303908.00		303908.00
	GRAND TOTAL :					8813321=00		8813321=00

(:. Rupees Eighty Eight lakhs Thirteen Thousand Three hundred Twenty one only.)

AE. 16.1.2020.

ಸಹಾಯಕ ಕಾರ್ಯಪಾಲಕ ಅಭಿಯಂತರರು
ಯಲಹಂಕ ಉಪನಗರ ಉಪವಿಭಾಗ.
ಬಿ.ಬಿ.ಎಂ.ಪಿ. ಬೆಂಗಳೂರು-106
16/01/2020

MEASUREMENT BOOK

Date	Full description, etc, of work	Dimensions				Contents	Reference to last Measurement
		Number	Length	Breadth	Depth		
1	2	3	4	5	6	7	8
	Certificates :- 1) The contractor has done the work Satisfactorily 2) The contractor has removed the debris from work spot 3) There is no departmental issues by BBMP.						
16.1.2020	AE.						

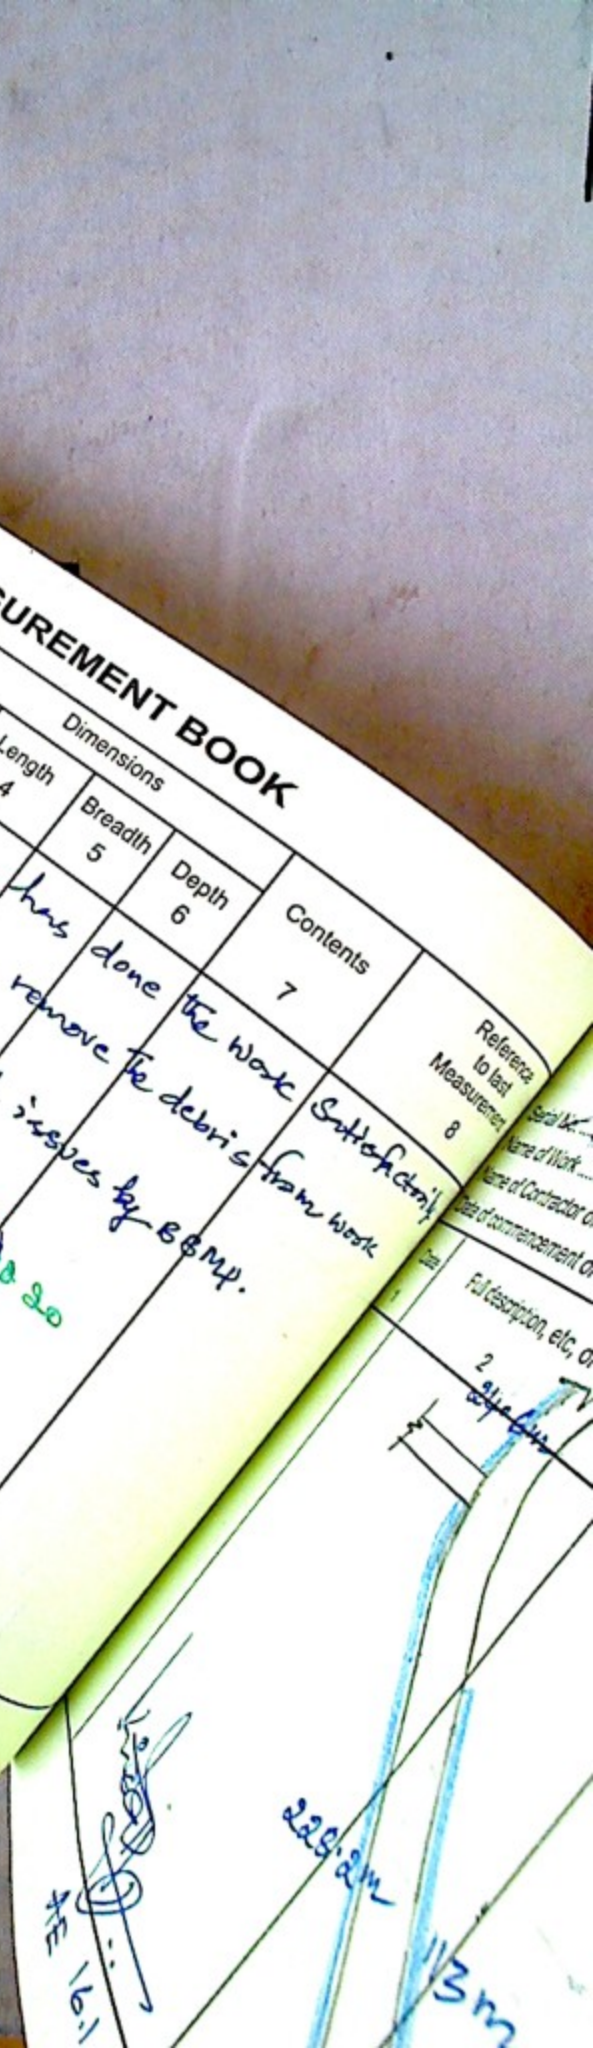

M. A. R. 57 (Rule 116)

Measurement Book

No. B

462261

Asst Engineer
Yelahanka / Yeshwanthpura Sub Division,
KRIDL, BBMP, Bangalore

Asst Executive Engineer
Yelahanka Yeshwanthpura Sub Division
KRIDL, BBMP Bangalore

Serial No. .....

Name of Work ..... From ..... To .....

Name of Contractor of nature of Agency .....

Date of commencement of work .....

Date	Full description, etc, of work	Dimensions				Contents	Reference to last Measurement
		Number	Length	Breadth	Depth		
1	2	3	4	5	6	7	8
	214.6m					Not to scale	N
	228.2m		113m				
				2nd Main Road Basavalingappa			
				45.9m	1st Main Road Layout	93m	Hesaraghatta Main Road
						159.20m	To Abbigere
							MS Palya circle

AE 16.1.2020.

ಸಹಾಯಕ ಕಾರ್ಯನಿರ್ವಾಹಕ ಅಭಿಯಂತರರು
ಯಲಹಂಕ ಉಪನಗರ ಉಪವಿಭಾಗ,
ಬಿ.ಬಿ.ಎಂ.ಪಿ. ಬೆಂಗಳೂರು-106

MEASUREMENT BOOK

Date	Full description, etc, of work	Dimensions				Contents	Reference to last Measurement
		Number	Length	Breadth	Depth		
1	2	3	4	5	6	7	8
	Css Amt = Rs 881321-00						
	SBD = Rs 440667-00						
	CGST = Rs 78692-00						
	SGST = Rs 78692-00						
	TC = Rs 176267-00						
	SBP = Rs 88133-00						
	= Rs 88145-00						
	Total = Rs 85892-00						
	= Rs 956557-00						
	Total = Rs 7856764-00	5 No					
			7-3				
			16-01-2020.				
						8813321-00	
	Eighty eight lakh thirteen thousand three hundred & twenty one						
	7856764-00						
	956557-00						

Accepted for payment by Cheque/by adjustment

Executive Engineer
PWD DIVISION